


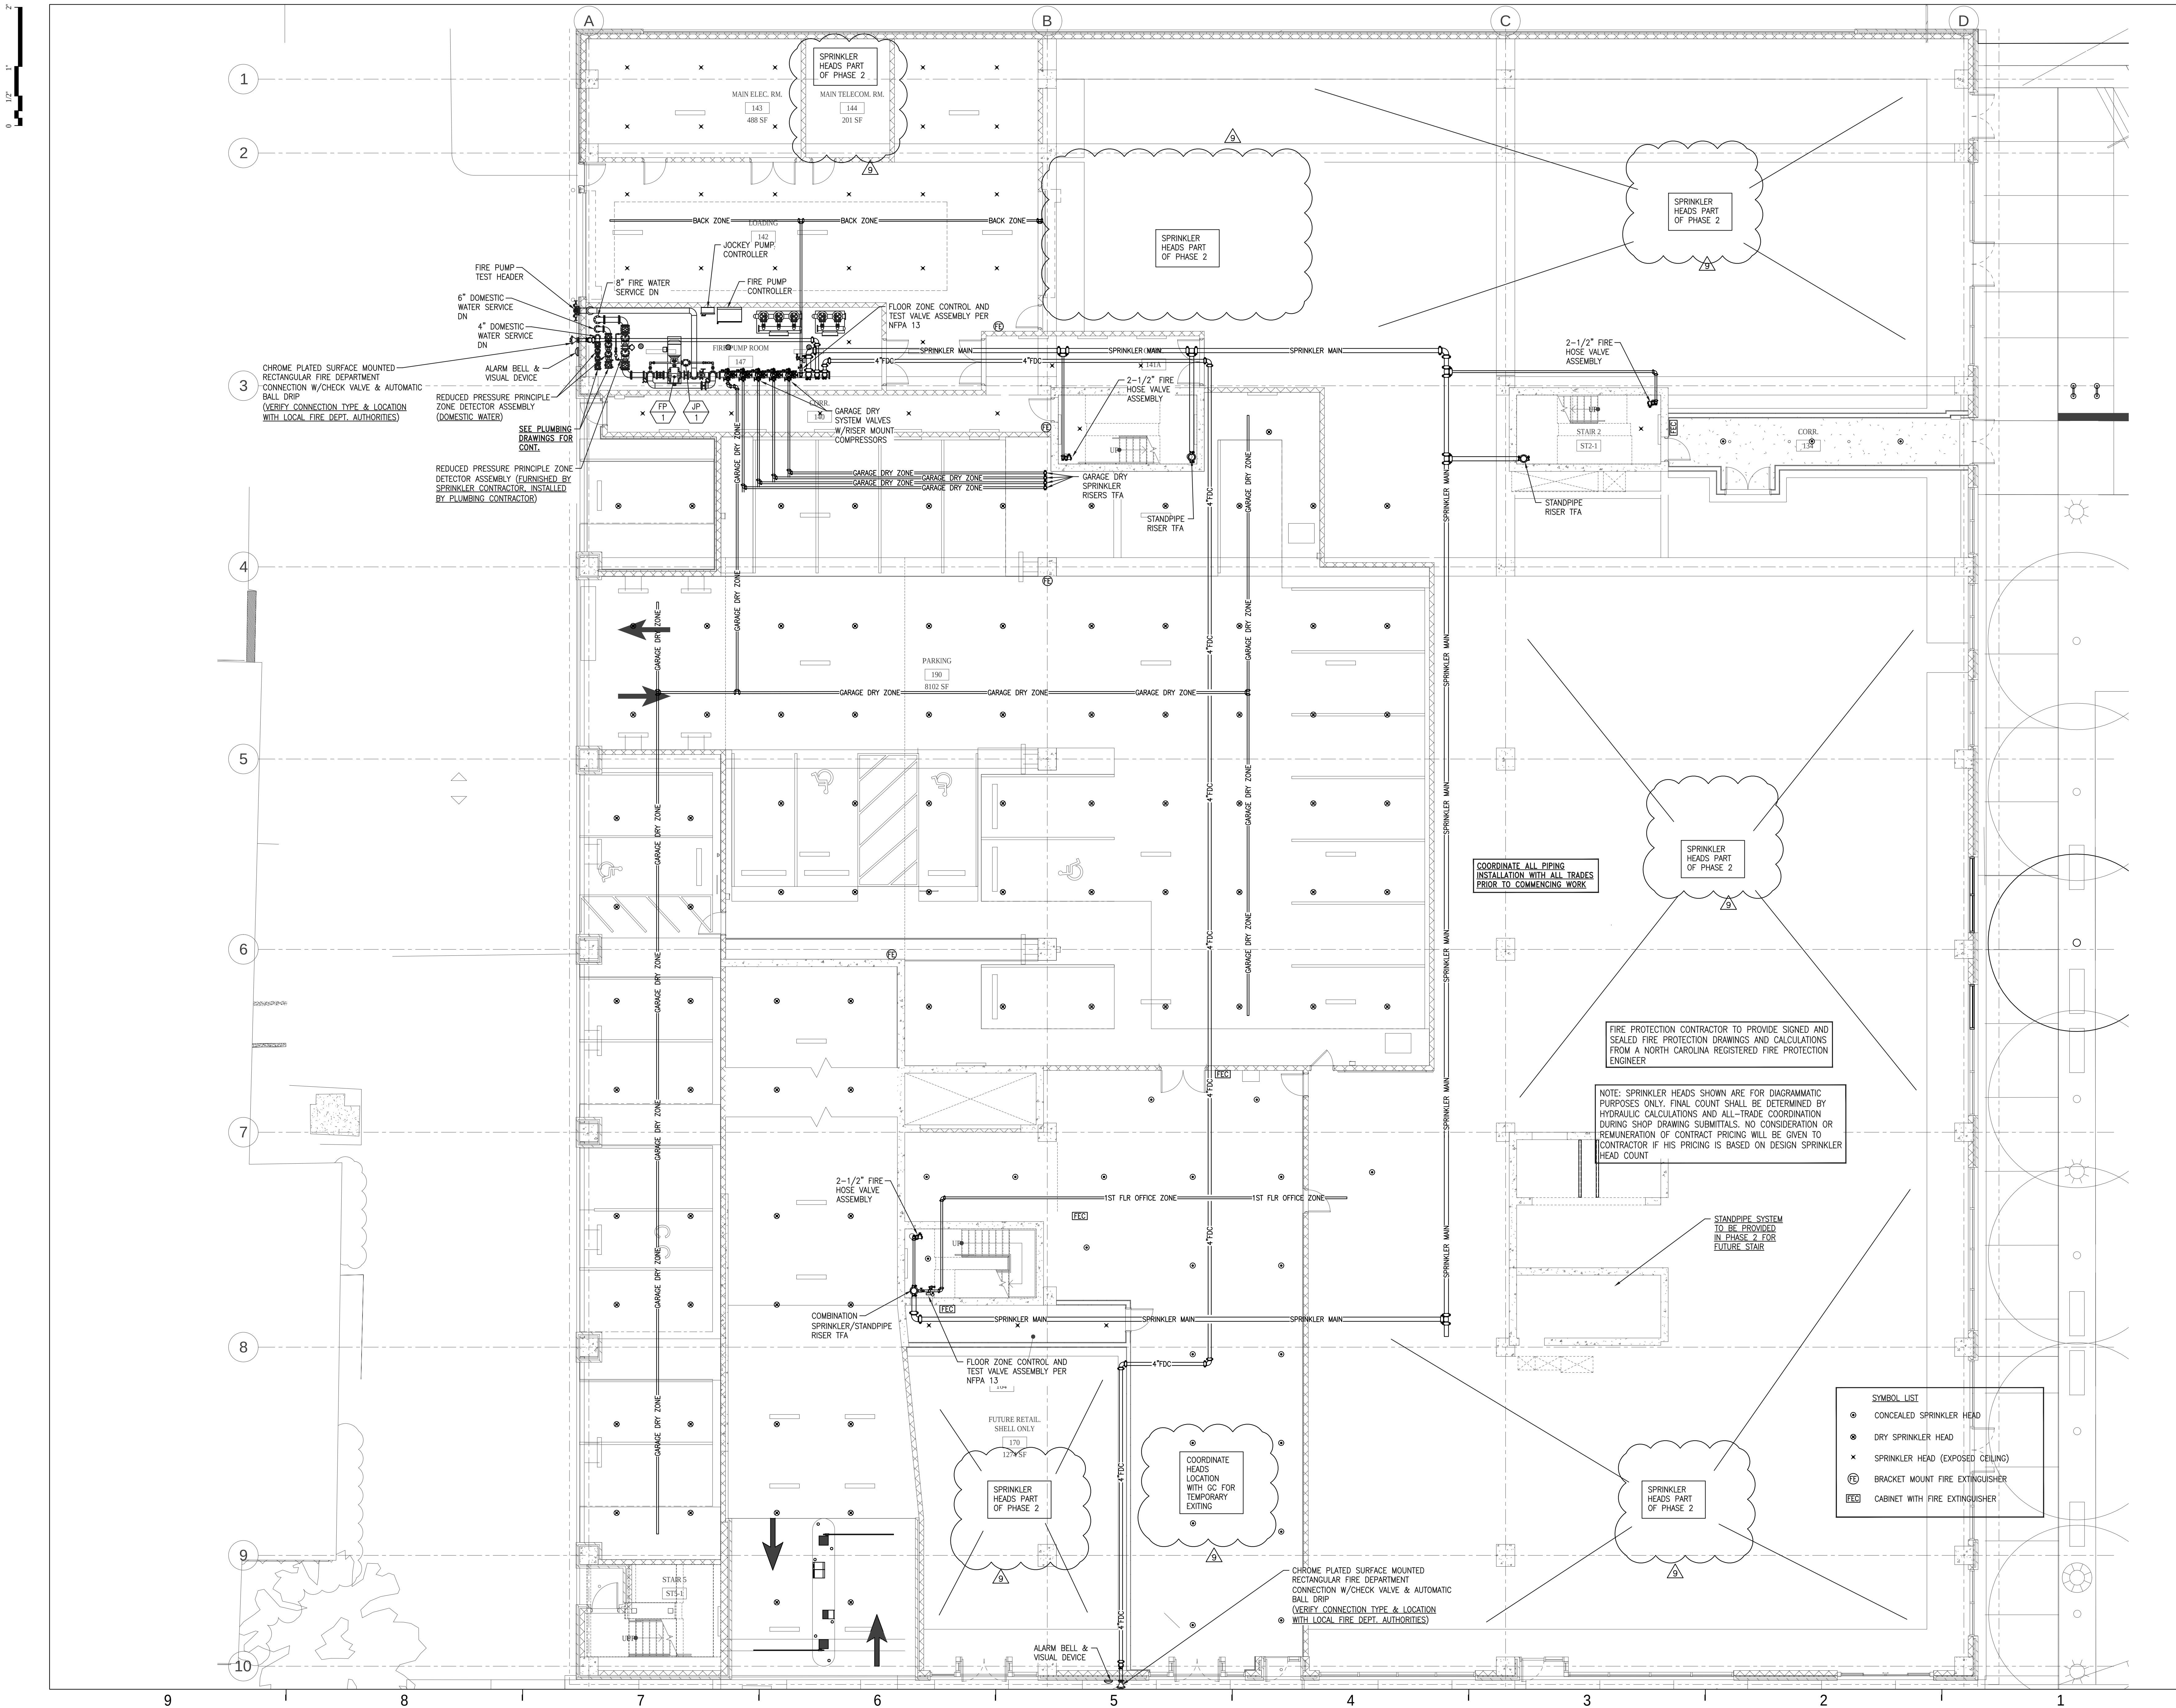

SCOPE OF DOCUMENT

1. THIS DOCUMENT WITH THE ACCOMPANYING DRAWINGS AND SPECIFICATIONS, DESCRIBES THE GENERAL SCOPE OF THE PROJECT AND DESIGN CONCEPT IN TERMS OF THE ARCHITECTURAL, STRUCTURAL, MECHANICAL AND ELECTRICAL SYSTEMS. THESE DOCUMENTS DO NOT NECESSARILY INDICATE OR DESCRIBE ALL OF THE WORK REQUIRED FOR THE FULL PERFORMANCE AND COMPLETION OF THE REQUIREMENTS OF THE CONTRACT.

2. ON THE BASIS OF THE SCOPE INDICATED OR DESCRIBED, THE CONTRACTOR SHALL DETERMINE AND INCLUDE IN HIS PROPOSALS ALL ITEMS NECESSARY TO PROVIDE THE PROPER EXECUTION AND COMPLETION OF THE WORK.

STAMP

NUMBER	ISSUED FOR	DATE
9	PHASE 1 IFC ADDENDUM	2/20/2019
8	ISSUE FOR REVISIONS	12/6/2018
7	PHASE 1 CONSTRUCTION	11/2/2018
6	PHASE 1 (PODIUM) PERMIT REV.	10/12/2018
5	PHASE 1 (PODIUM) PERMIT REV.	9/21/2018
4	PHASE 1 (PODIUM) PERMIT REV.	9/7/2018
3	PHASE 1 (PODIUM) PERMIT	7/17/2018
2	FOUNDATION PERMIT REV	5/3/2018
1	FOUNDATION PERMIT	4/20/2018

BUILT FORM
ARCHITECTURE 935 W Chestnut St., Ste # 520
Chicago, IL 60642

CLIENT
PRINCE CHARLES HOLDINGS, LLC
PO BOX 650, Durham, NC 27702

CIVIL ENGINEER / LANDSCAPE ARCHITECT
STEWART
421 Fayetteville St., Suite 400, Raleigh, NC 27601

STRUCTURAL ENGINEER
KIMLEY-HORN
423 Fayetteville St., Suite 600, Raleigh, NC 27601

PLANNING CONSULTANT
J TATLOCK DESIGN LLC
11035 Kilham Park Road, Miami, FL 33156

MECHANICAL / ELECTRICAL / PLUMBING ENGINEER
ADVANCE CONSULTING GROUP INTERNATIONAL
300 W. Adams Street, Suite 420, Chicago, IL 60606

POOL CONSULTANT
TBD

ACOUSTICAL CONSULTANT
TBD

PROJECT
FAYETTEVILLE MIXED-USE DEVELOPMENT
500 Hay Street, Fayetteville, NC 28301


SHEET TITLE
**GARAGE
1ST FLOOR FIRE PROTECTION
PLAN**

PROJECT NO.
FP101

DATE

FP101


©2018 BUILT FORM, LLC

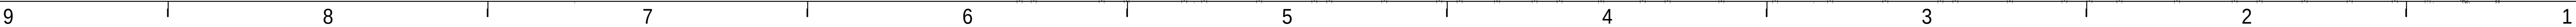

©2018 BUILT FORM, LLC



1
2
3
4
5
6
7
8
9
10

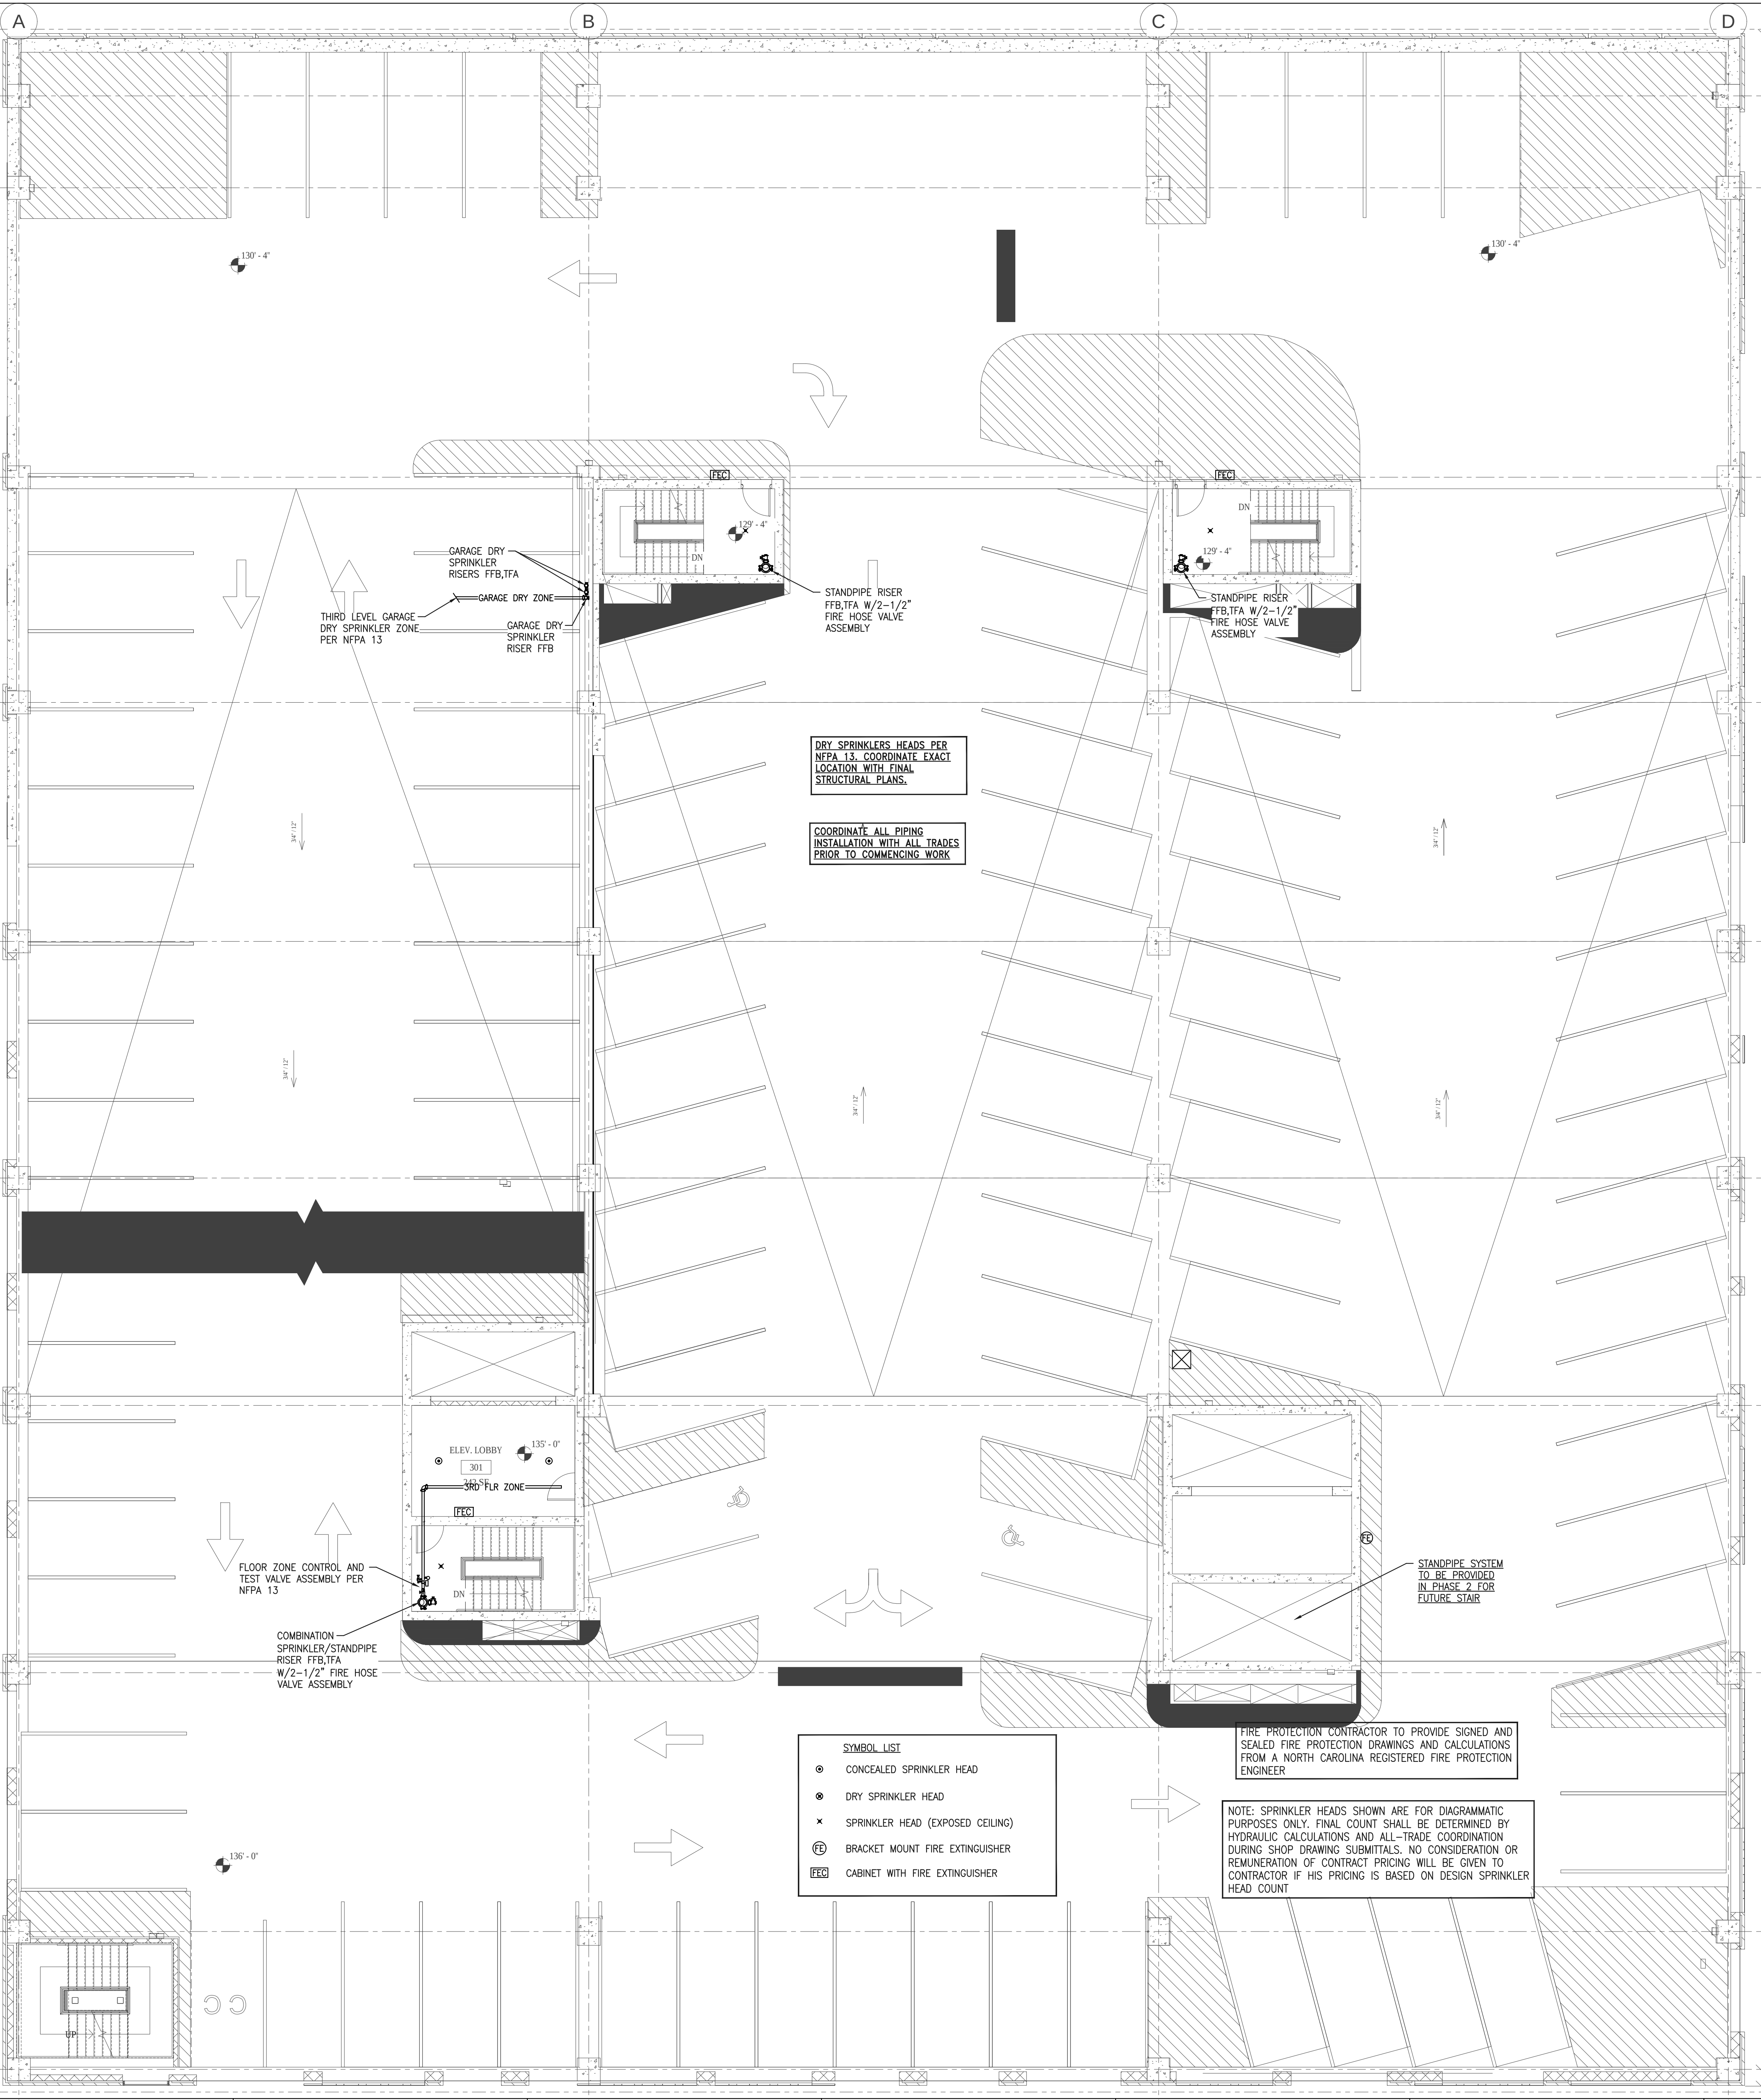

- SYMBOL LIST
- CONCEALED SPRINKLER HEAD
 - DRY SPRINKLER HEAD
 - x SPRINKLER HEAD (EXPOSED CEILING)
 - FE BRACKET MOUNT FIRE EXTINGUISHER
 - FEC CABINET WITH FIRE EXTINGUISHER

FIRE PROTECTION CONTRACTOR TO PROVIDE SIGNED AND SEALED FIRE PROTECTION DRAWINGS AND CALCULATIONS FROM A NORTH CAROLINA REGISTERED FIRE PROTECTION ENGINEER

NOTE: SPRINKLER HEADS SHOWN ARE FOR DIAGRAMMATIC PURPOSES ONLY. FINAL COUNT SHALL BE DETERMINED BY HYDRAULIC CALCULATIONS AND ALL-TRADE COORDINATION DURING SHOP DRAWING SUBMITTALS. NO CONSIDERATION OR REMUNERATION OF CONTRACT PRICING WILL BE GIVEN TO CONTRACTOR IF HIS PRICING IS BASED ON DESIGN SPRINKLER HEAD COUNT

SCOPE OF DOCUMENT

1. THIS DOCUMENT WITH THE ACCOMPANYING DRAWINGS AND SPECIFICATIONS, DESCRIBES THE GENERAL SCOPE OF THE PROJECT AND DESIGN CONCEPT IN TERMS OF THE ARCHITECTURAL, STRUCTURAL, MECHANICAL AND ELECTRICAL SYSTEMS. THESE DOCUMENTS DO NOT NECESSARILY INDICATE OR DESCRIBE ALL OF THE WORK REQUIRED FOR THE FULL PERFORMANCE AND COMPLETION OF THE REQUIREMENTS OF THE CONTRACT.

2. ON THE BASIS OF THE SCOPE INDICATED OR DESCRIBED, THE CONTRACTOR SHALL DETERMINE AND INCLUDE IN HIS PROPOSALS ALL ITEMS NECESSARY TO PROVIDE THE PROPER EXECUTION AND COMPLETION OF THE WORK.

STAMP

9	PHASE I IFC ADDENDUM	2/20/2019
8	ISSUE FOR REVISIONS	12/6/2018
7	PHASE I CONSTRUCTION	11/2/2018
6	PHASE I (PODIUM) PERMIT REV.	10/12/2018
5	PHASE I (PODIUM) PERMIT REV.	9/21/2018
4	PHASE I (PODIUM) PERMIT REV.	9/7/2018
3	PHASE I (PODIUM) PERMIT	7/17/2018
2	FOUNDATION PERMIT REV	5/3/2018
1	FOUNDATION PERMIT	4/20/2018
NUMBER	ISSUED FOR	DATE

BUILT FORM
ARCHITECTURE 935 W Chestnut St., Ste # 520
Chicago, IL 60642

CLIENT
PRINCE CHARLES HOLDINGS, LLC
PO BOX 650, Durham, NC 27702

CIVIL ENGINEER / LANDSCAPE ARCHITECT
STEWART
421 Fayetteville St., Suite 400, Raleigh, NC 27601

STRUCTURAL ENGINEER
KIMLEY-HORN
421 Fayetteville St., Suite 600, Raleigh, NC 27601

PLANNING CONSULTANT
J TATLOCK DESIGN LLC
11035 Kilham Park Road, Miami, FL 33156

MECHANICAL / ELECTRICAL / PLUMBING ENGINEER
ADVANCE CONSULTING GROUP INTERNATIONAL
300 W. Adams Street, Suite 420, Chicago, IL 60606

POOL CONSULTANT
TBD

ACOUSTICAL CONSULTANT
TBD

PROJECT
FAYETTEVILLE MIXED-USE DEVELOPMENT
500 Hay Street, Fayetteville, NC 28301

SHEET TITLE
GARAGE
3RD FLOOR FIRE PROTECTION
PLAN

PROJECT NO.
DATE
FP103



©2018 BUILT FORM, LLC



DRY SPRINKLERS HEADS PER NFPA 13. COORDINATE EXACT LOCATION WITH FINAL STRUCTURAL PLANS.

COORDINATE ALL PIPING INSTALLATION WITH ALL TRADES PRIOR TO COMMENCING WORK

- SYMBOL LIST**
- CONCEALED SPRINKLER HEAD
 - DRY SPRINKLER HEAD
 - × SPRINKLER HEAD (EXPOSED CEILING)
 - Ⓢ BRACKET MOUNT FIRE EXTINGUISHER
 - Ⓢ CABINET WITH FIRE EXTINGUISHER

FIRE PROTECTION CONTRACTOR TO PROVIDE SIGNED AND SEALED FIRE PROTECTION DRAWINGS AND CALCULATIONS FROM A NORTH CAROLINA REGISTERED FIRE PROTECTION ENGINEER

NOTE: SPRINKLER HEADS SHOWN ARE FOR DIAGRAMMATIC PURPOSES ONLY. FINAL COUNT SHALL BE DETERMINED BY HYDRAULIC CALCULATIONS AND ALL-TRADE COORDINATION DURING SHOP DRAWING SUBMITTALS. NO CONSIDERATION OR REMUNERATION OF CONTRACT PRICING WILL BE GIVEN TO CONTRACTOR IF HIS PRICING IS BASED ON DESIGN SPRINKLER HEAD COUNT

SCOPE OF DOCUMENT

1. THIS DOCUMENT WITH THE ACCOMPANYING DRAWINGS AND SPECIFICATIONS, DESCRIBES THE GENERAL SCOPE OF THE PROJECT AND DESIGN CONCEPT IN TERMS OF THE ARCHITECTURAL, STRUCTURAL, MECHANICAL AND ELECTRICAL SYSTEMS. THESE DOCUMENTS DO NOT NECESSARILY INDICATE OR DESCRIBE ALL OF THE WORK REQUIRED FOR THE FULL PERFORMANCE AND COMPLETION OF THE REQUIREMENTS OF THE CONTRACT.

2. ON THE BASIS OF THE SCOPE INDICATED OR DESCRIBED, THE CONTRACTOR SHALL DETERMINE AND INCLUDE IN HIS PROPOSALS ALL ITEMS NECESSARY TO PROVIDE THE PROPER EXECUTION AND COMPLETION OF THE WORK.

STAMP

NUMBER	ISSUED FOR	DATE
9	PHASE 1 IFC ADDENDUM	2/20/2019
8	ISSUE FOR REVISIONS	12/6/2018
7	PHASE 1 CONSTRUCTION	11/2/2018
6	PHASE 1 (PODIUM) PERMIT REV.	10/12/2018
5	PHASE 1 (PODIUM) PERMIT REV.	9/21/2018
4	PHASE 1 (PODIUM) PERMIT REV.	9/7/2018
3	PHASE 1 (PODIUM) PERMIT	7/17/2018
2	FOUNDATION PERMIT REV	5/3/2018
1	FOUNDATION PERMIT	4/20/2018

BUILT FORM
ARCHITECTURE 935 W Chestnut St., Ste # 520
Chicago, IL 60642

CLIENT
PRINCE CHARLES HOLDINGS, LLC
PO BOX 650, Durham, NC 27702

CIVIL ENGINEER / LANDSCAPE ARCHITECT
STEWART
421 Fayetteville St., Suite 400, Raleigh, NC 27601

STRUCTURAL ENGINEER
KIMLEY-HORN
421 Fayetteville St., Suite 600, Raleigh, NC 27601

PLANNING CONSULTANT
J TATLOCK DESIGN LLC
11035 Killian Park Road, Miami, FL 33156

MECHANICAL / ELECTRICAL / PLUMBING ENGINEER
ADVANCE CONSULTING GROUP INTERNATIONAL
300 W. Adams Street, Suite 420, Chicago, IL 60606

POOL CONSULTANT
TBD

ACOUSTICAL CONSULTANT
TBD

PROJECT
FAYETTEVILLE MIXED-USE DEVELOPMENT
500 Hay Street, Fayetteville, NC 28301

SHEET TITLE
GARAGE
5TH FLOOR FIRE PROTECTION
PLAN

PROJECT NO.
DATE

FP105